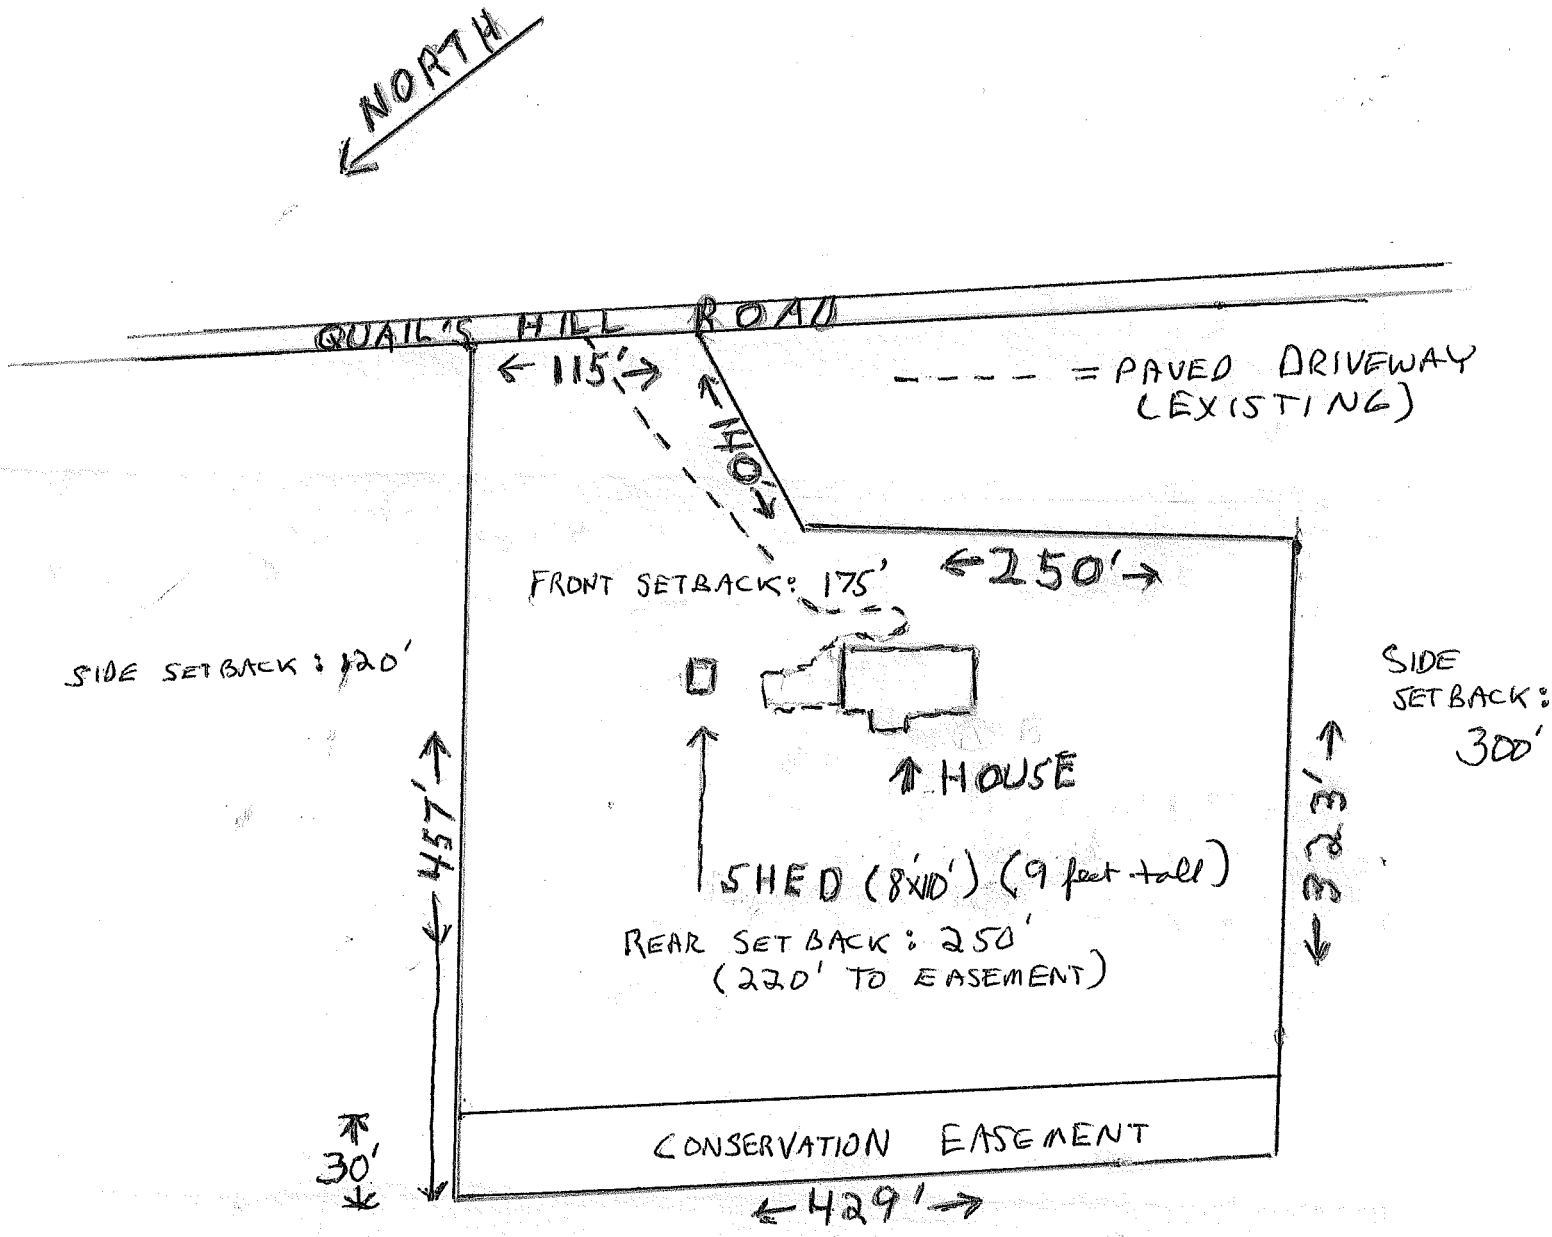

PROJECT: INSTALLATION OF 8'x 10' SHED, AS DIAGRAMMED, WITH NO OTHER CHANGE TO PROPERTY

OWNERS: JAMES + GAIL PETERSON
181 QUAIL'S HILL RD
BRATTLEBORO

SCALE: 1" = 100'