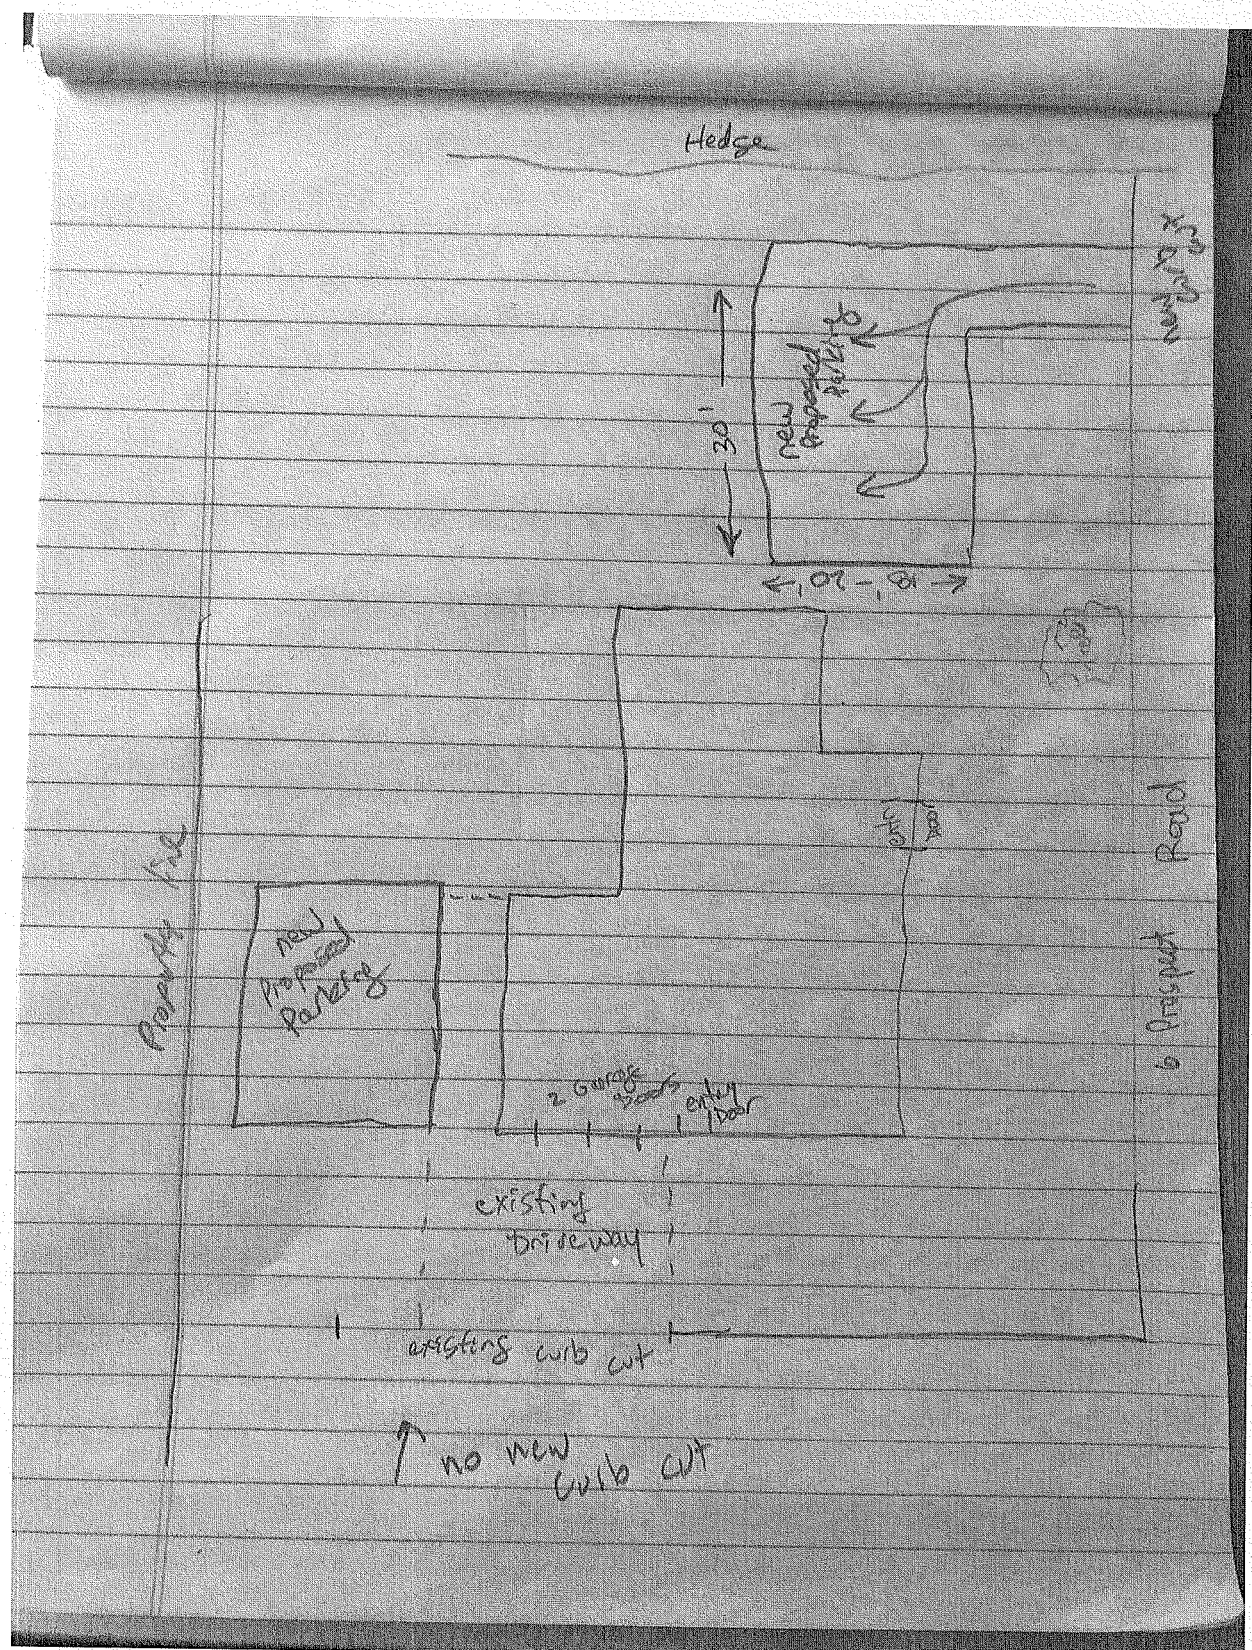
Hedge
new proposed parking
30'
new curb cut
Property line
new proposed parking
entry door
2 Garage doors
entry door
existing driveway
existing curb cut
no new curb cut
6 Prospect Road