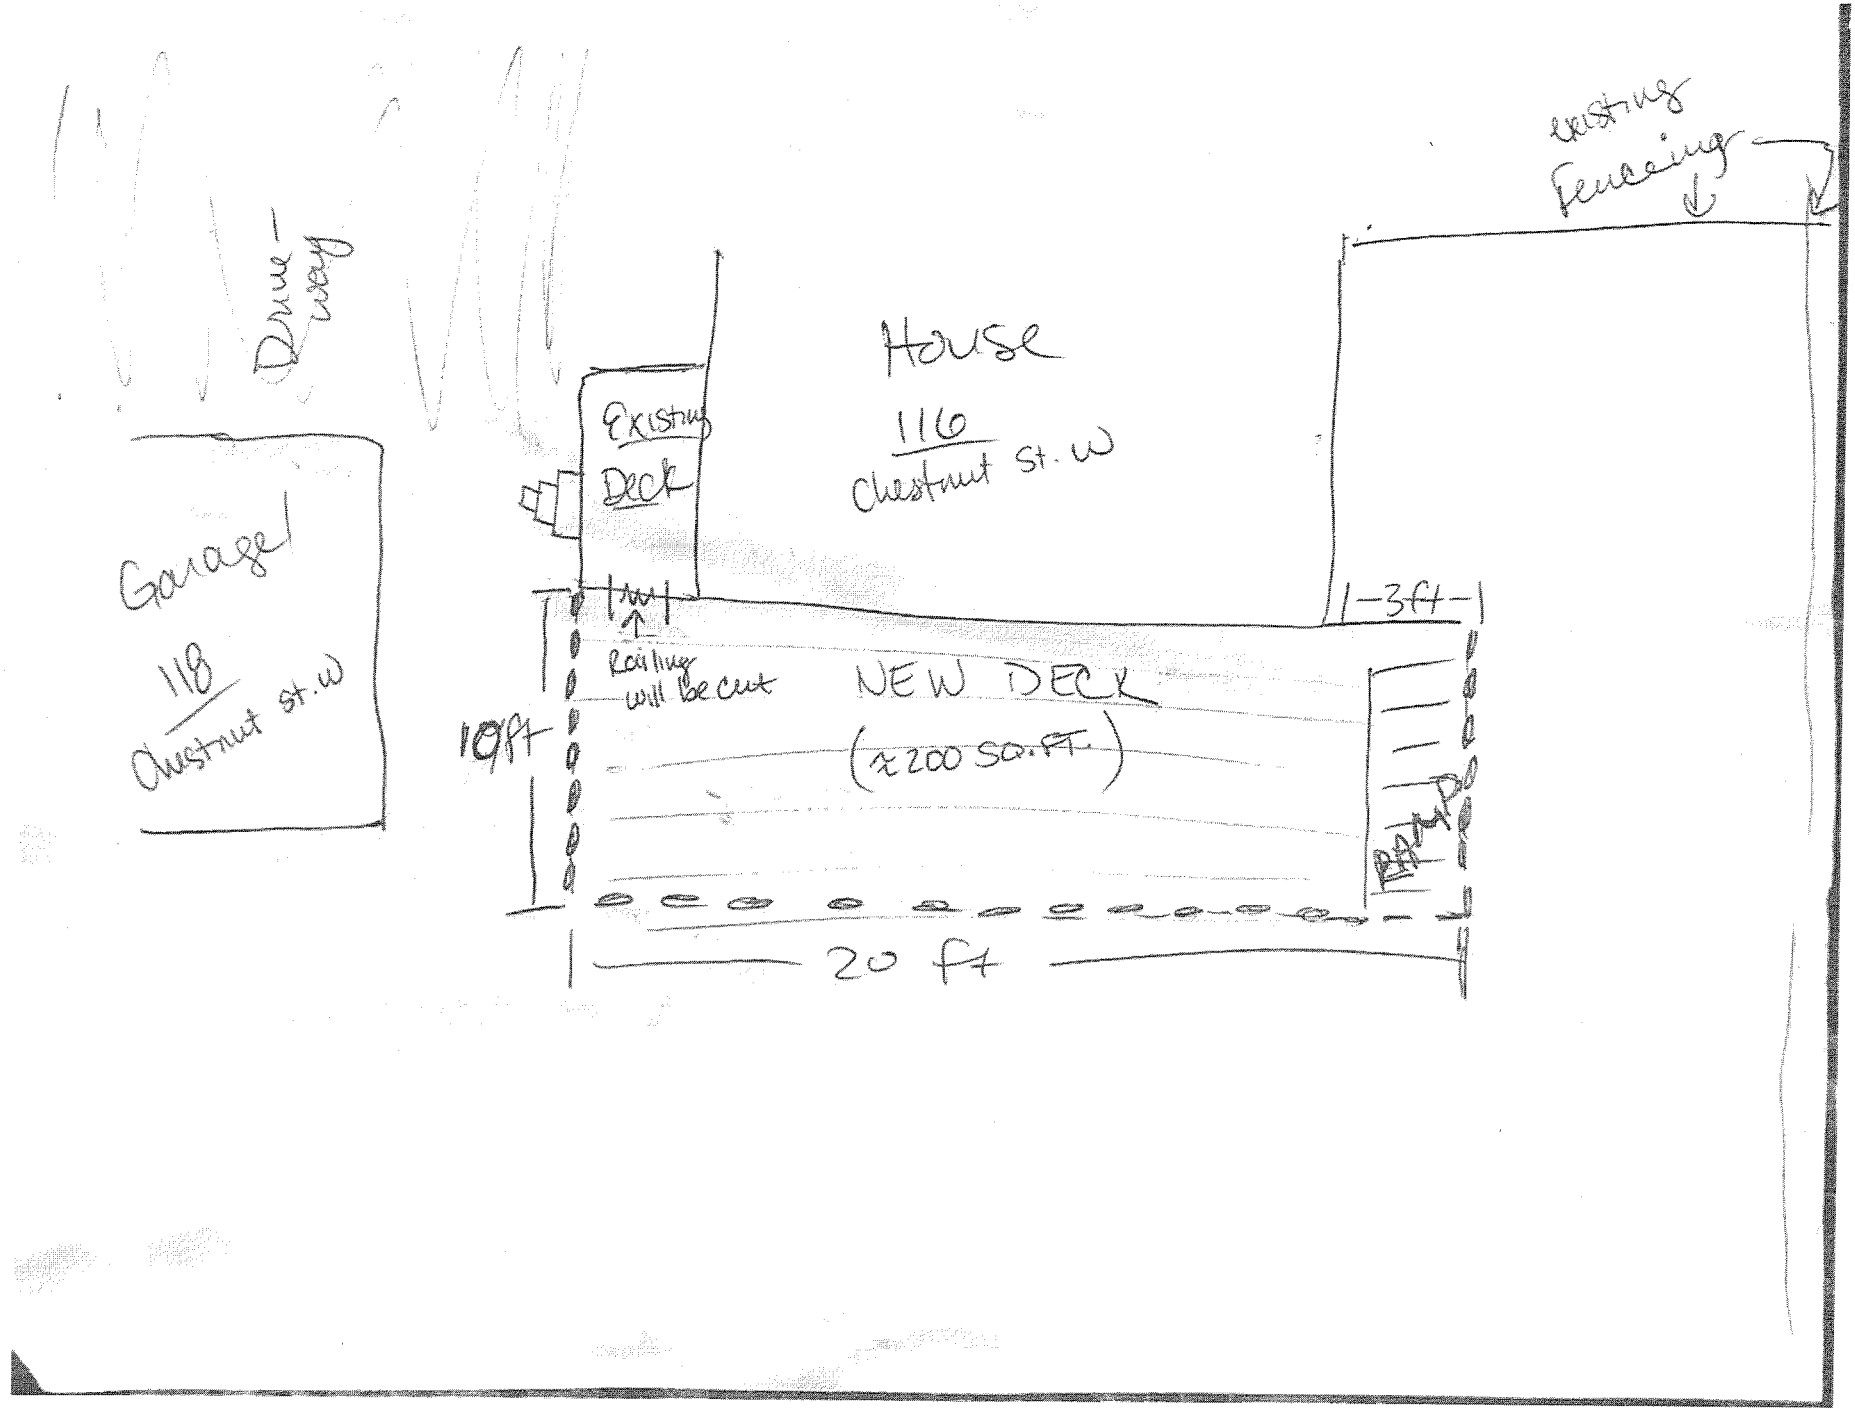
Drive-way
Garage
118
Chestnut st. W
House
116
Chestnut St. W
Existing
Deck
Railing
will be cut
existing
Fencing
3ft
10ft
NEW DECK
(≈200 SQ.FT.)
RAMP
20 ft
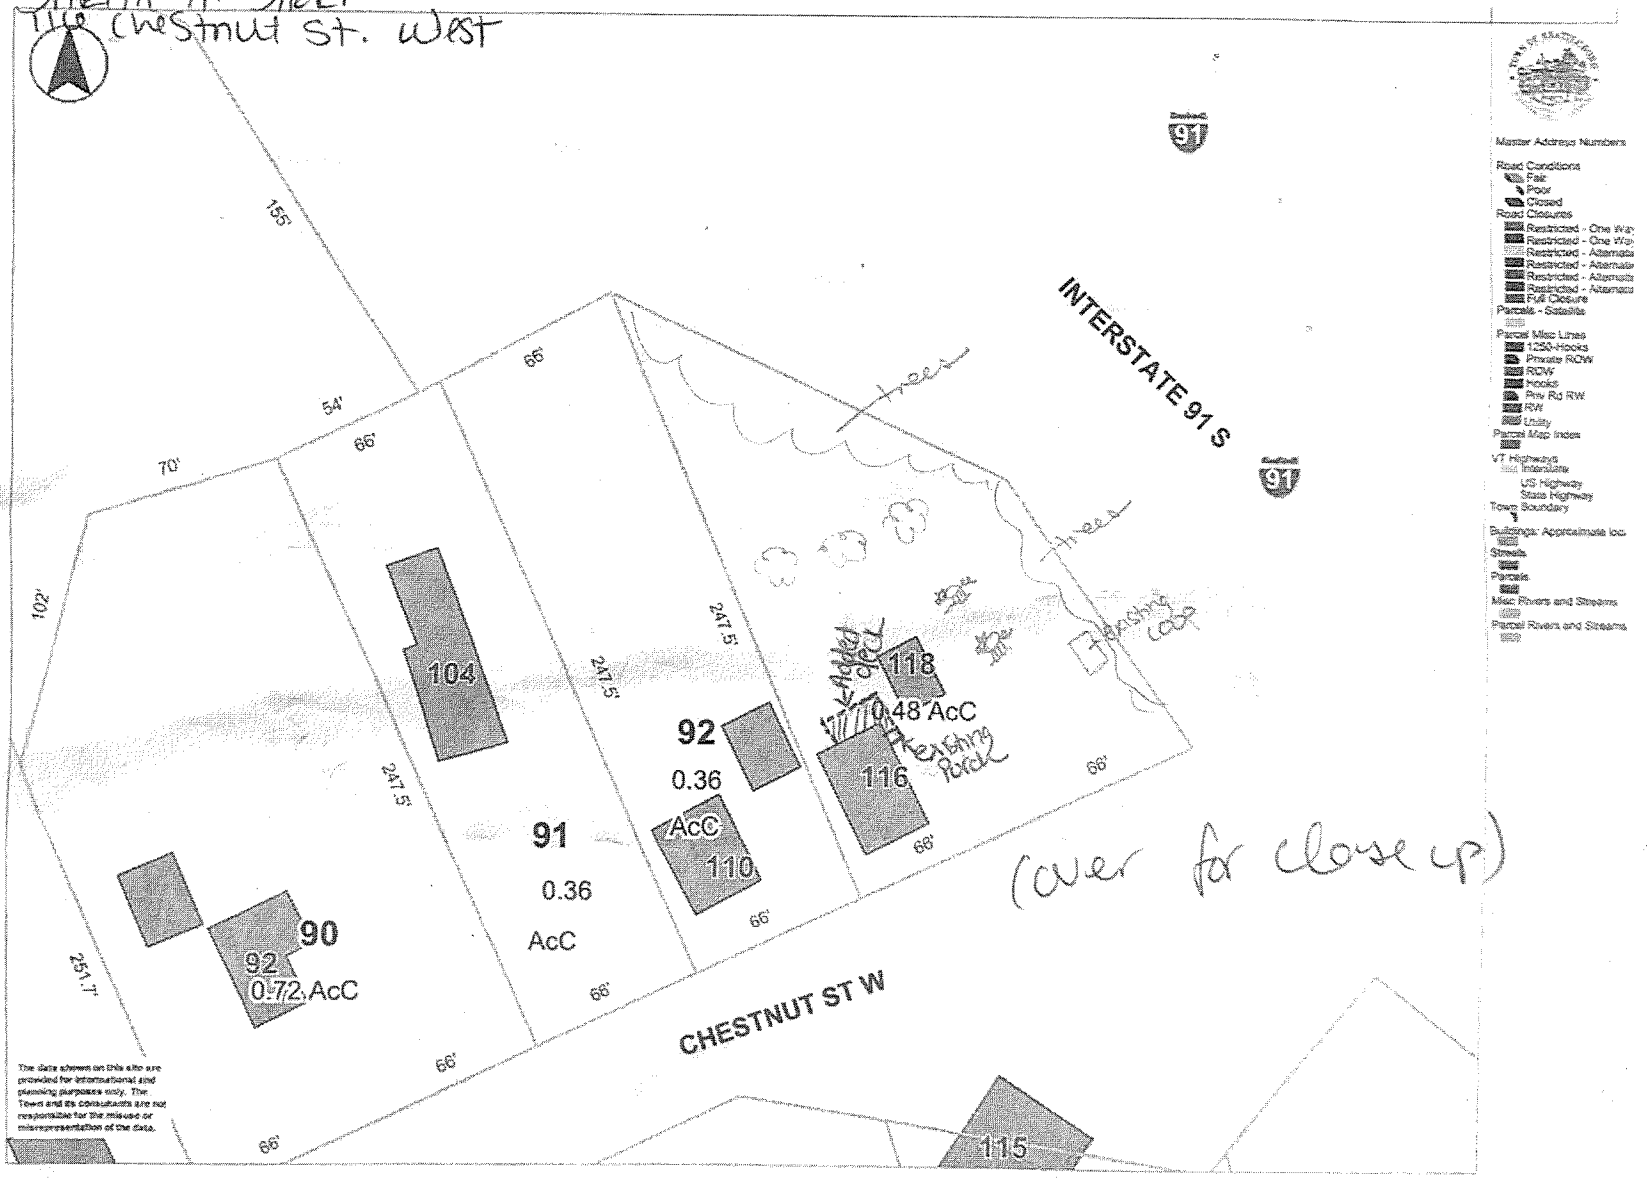
Deck Plans for
SARAH A. SHORT
116 Chestnut St. West