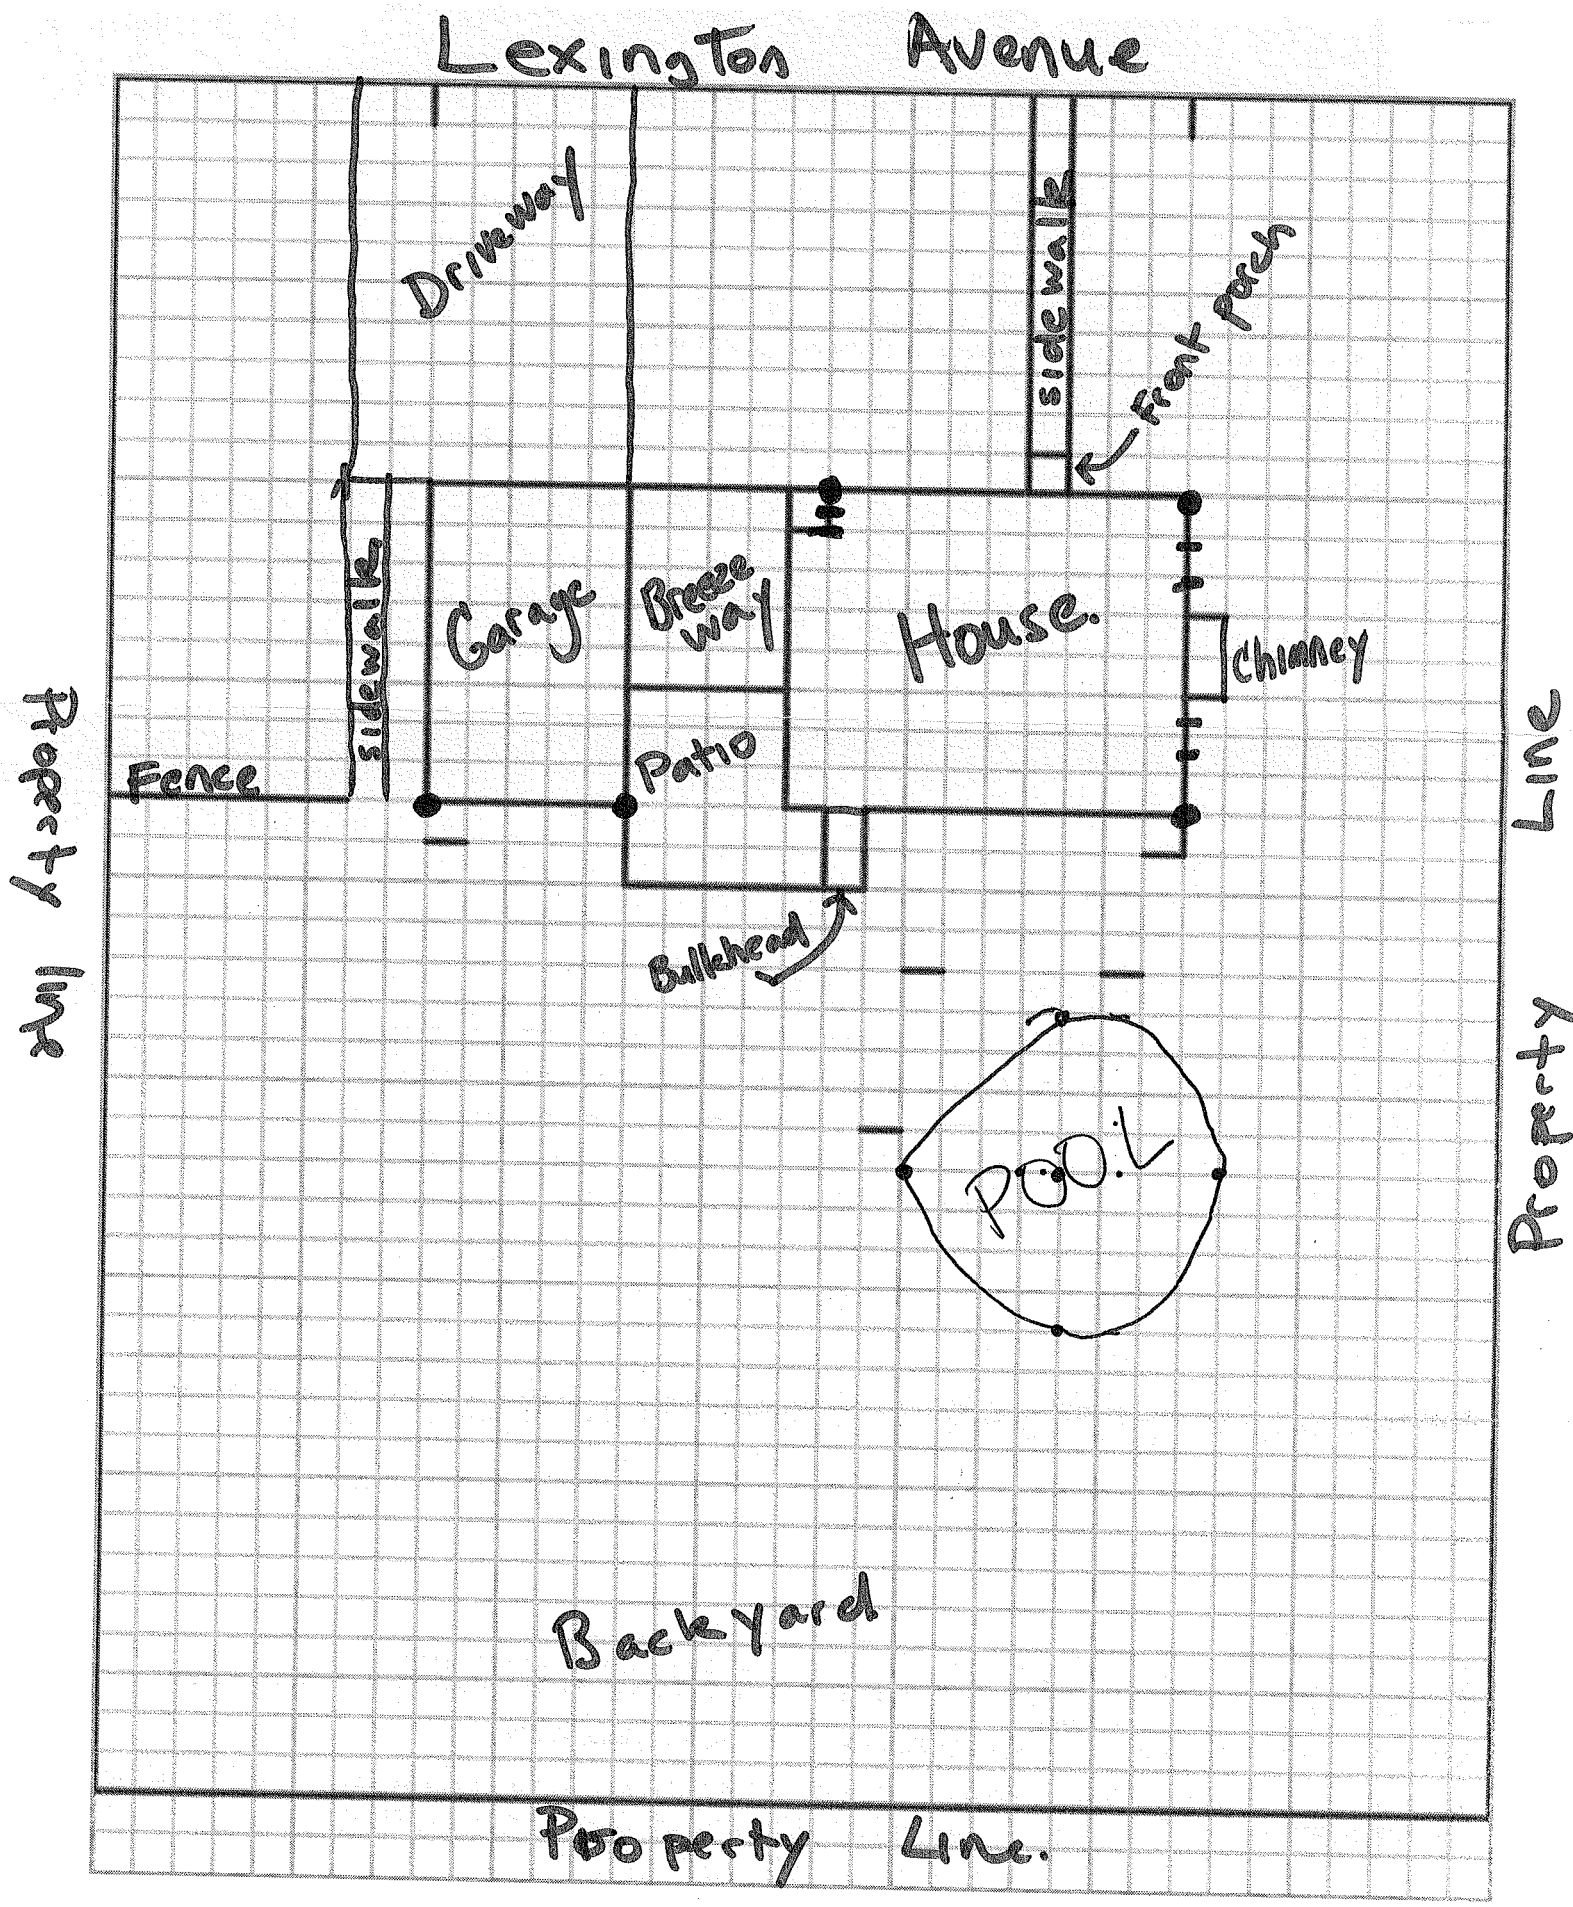

print-graph-paper.com

3 ft = 1 Box

• down spout for gutters = basement window