J. HARCLERODE
39 ESTEY CIRCLE
BRATTLEBORO

SCALE = 1" = 20'

N
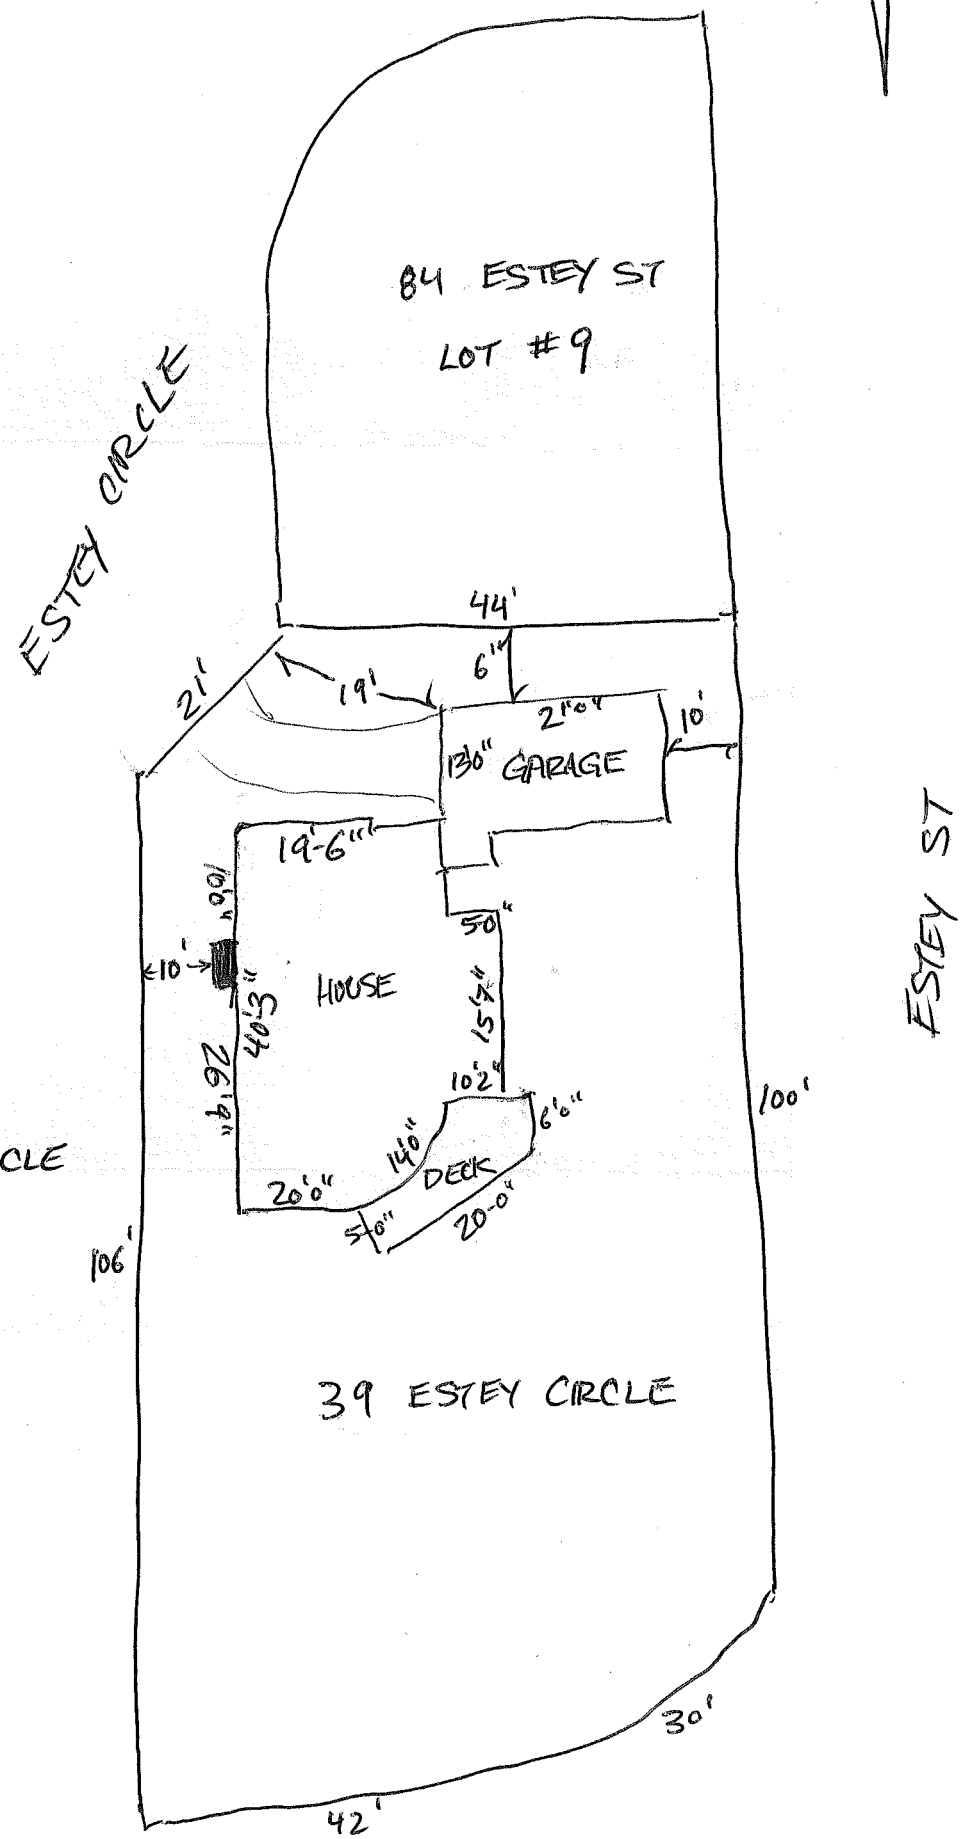
= PROPOSED ADDITION (3FT x 4FT)